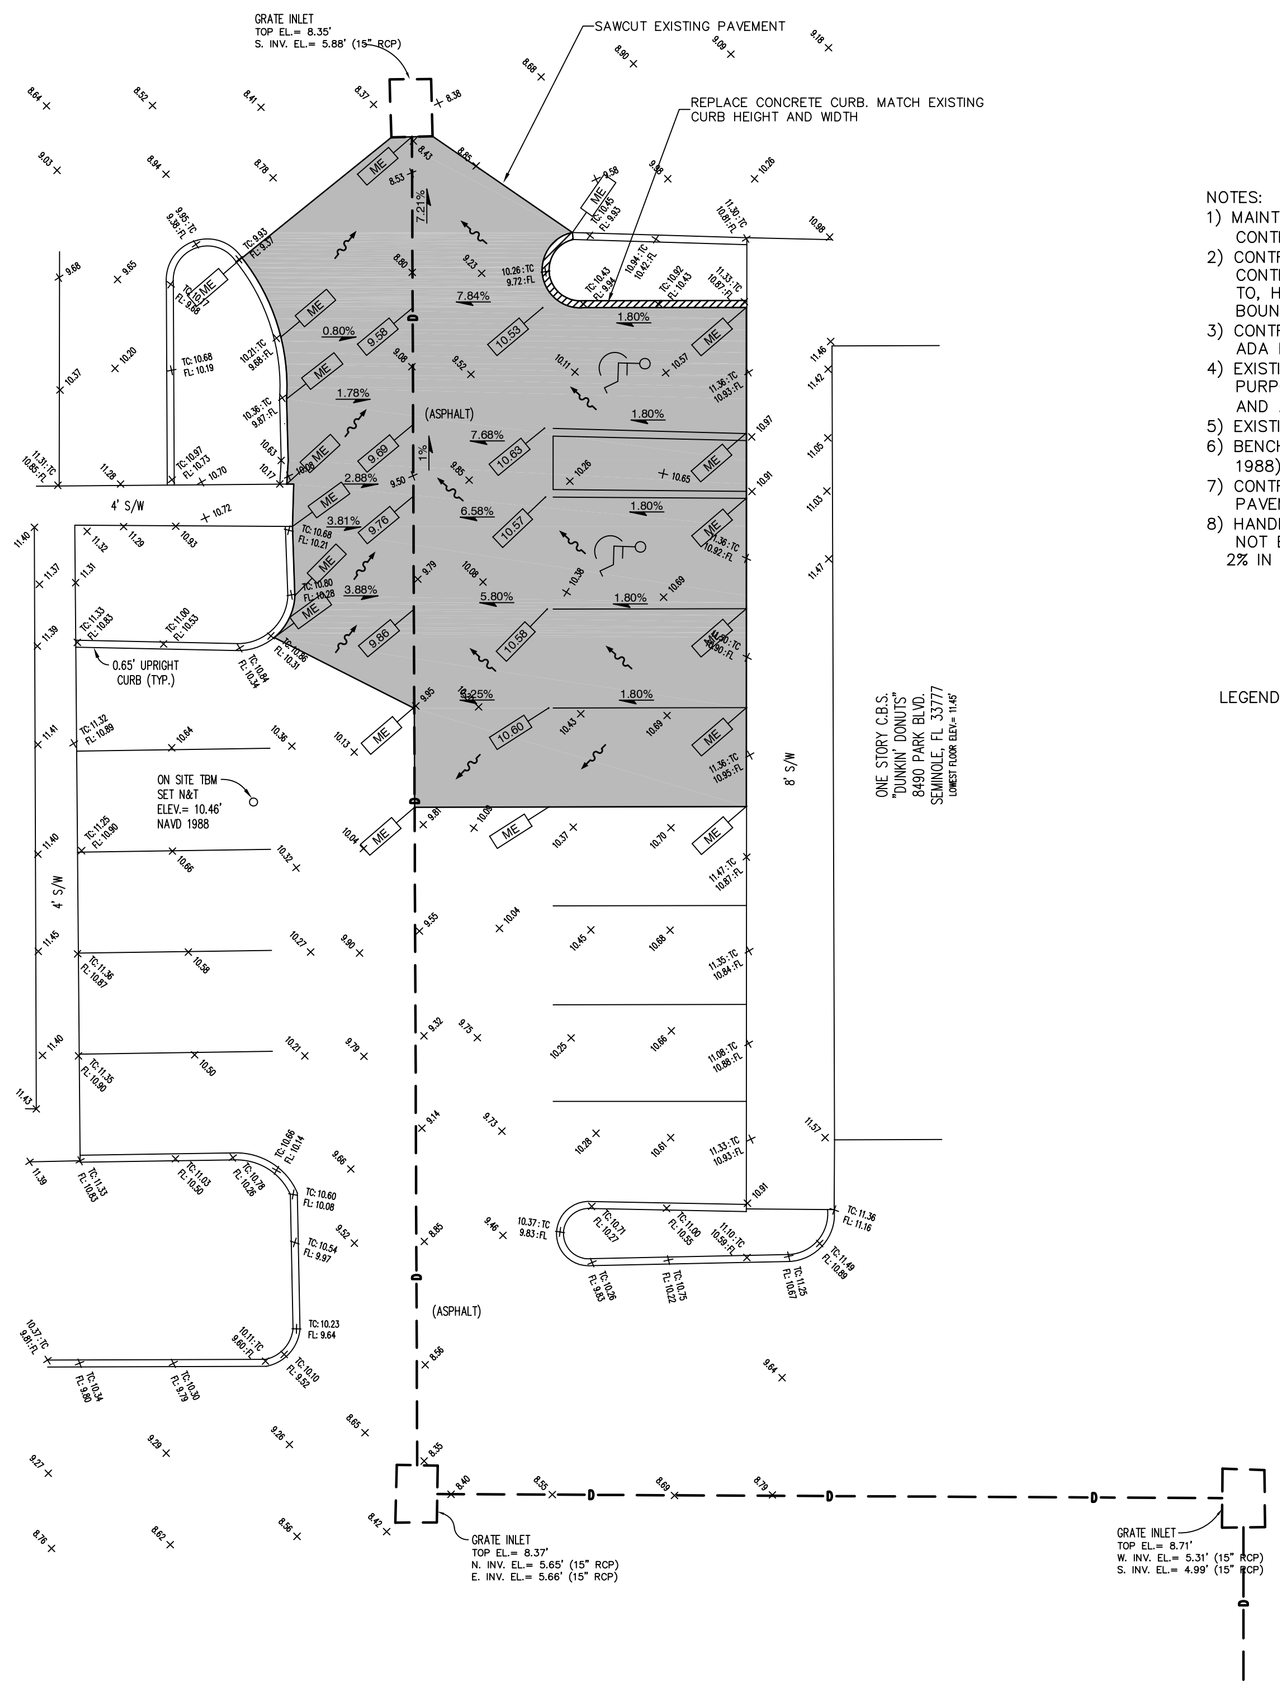

NOTES:

1) MAINTENANCE OF TRAFFIC SHALL BE THE CONTRACTOR'S RESPONSIBILITY.
2) CONTRACTOR SHALL PROVIDE EROSION/SEDIMENT CONTROL AS NECESSARY, INCLUDING BUT NOT LIMITED TO, HAY BALES AT DRAINAGE INLETS AND PROPERTY BOUNDARY.
3) CONTRACTOR SHALL RE-STRIPE NEW ASPHALT PER ADA REQUIRMENTS.
4) EXISTING TOPOGRAPHY TAKEN FROM SPECIFIC PURPOSE SURVEY PREPARED BY GEORGE A. SHIMP II AND ASSOCIATES, INC. DATED 9/7/10.
5) EXISTING TOPOGRAPHY BASED ON NAVD 1988 DATUM.
6) BENCH MARK: "STARKEY H", ELEVATION. 8.87 (NAVD 1988).
7) CONTRACTOR SHALL VERIFY AND MATCH EXISTING PAVEMENT COMPOSITION.
8) HANDICAP PARKING SPACES AND ACCESS PATH SHALL NOT BE CONSTRUCTED WITH A SLOPE GREATER THAN 2% IN ANY DIRECTION.

LEGEND

- EXISTING PAVEMENT ELEVATION
- PROPOSED PAVEMENT ELEVATION
- MATCH EXISTING
- PROPOSED PAVEMENT (APPROXIMATELY 2,175 S.F.)
- EXISTING STORM PIPE
- DIRECTION OF SURFACE FLOW

N

GRAPHIC SCALE

(IN FEET)
1 inch = 10 ft.

NOTICE TO CONTRACTOR/OWNER
CONSTRUCTION IS NOT AUTHORIZED UNTIL PLANS HAVE BEEN ISSUED BY LANDON, MOREE & ASSOCIATES, INC. STAMPED "ISSUED FOR CONSTRUCTION"

REVISIONS

Design:	RSL
Drawn:	RSL
Checked:	EM
Scale:	1"=10'
Date:	9/9/10
Job No.:	584-03

Toll Free: 1-800-282-7960
Web: WWW.LMAENGR.COM

DUNKIN DONUTS
PARK BOULEVARD

STEVEN MACAROCO
8490 PARK BOULEVARD
SEMINOLE, FLORIDA 33777

EB #4096
LMA
Landon, Moree & Associates, Inc.
Civil & Environmental Engineers - Planners - Surveyors
31622 U.S. 19 NORTH PALM HARBOR, FLORIDA 34684
Phone: (727) 789-8110 Fax: (727) 724-8290
Toll Free: 1-800-282-7960. WWW.LMAENGR.COM

SHEET 1 OF 1

PARKING LOT RE-GRADING PLAN

COPYRIGHT 2010
ALL RIGHTS RESERVED
Landon, Moree & Associates, Inc.
Anyone copying this document in any manner without the expressed consent of LANDON, MOREE & ASSOCIATES, INC. shall be prosecuted to the full extent of the law.
DO NOT COPY OR REPRODUCE